FilmL.A., Inc.
6255 W Sunset Blvd, 12th Floor
Hollywood, CA 90028
t: (213)977-8600 - f: (213)977-8601
www.filmla.com

Summary Information

Permit No: F00162174-A **Type of Permit:** FILMING **Release Date:** 02/18/2020

Production Company	VENTURE VISUALS
Insured Company Name	VENTURE VISUALS
Contact Phone No. 1	310-882-0017
Contact Phone No. 2	
Fax	
Address	820 E MASON ST, B SANTA BARBARA, California 93103
Production Title	ACTION CONTENT
Type of Production	Commercial - Standard

Producer	Kim Parker
Director	Julian Marshall
1st AD	JB Beltzler
Production Manager	Katherine Tolentino
FilmL.A. Coordinator	CJ Leavens
Location Manager	Derek Tramont
Primary Phone	Mobile - 516-659-6296
Secondary Phone	
Location Assistant	n/a n/a
Primary Phone	Mobile - 000-000-0000
Secondary Phone	

Fees

Posting 300	$69.00
Posting 900	$207.00
Notification Charge	$346.00
LA CITY LANE AND STREET CLOSURE FEE	$312.00
FILMLA NON-REFUNDABLE FILM PERMIT RIDER FEE	$111.00

Total Permit Fee $1,045.00

Number of Locations 3

NOT A PERMIT

FilmL.A., Inc.
6255 W Sunset Blvd, 12th Floor
Hollywood, CA 90028
t: (213)977-8600 - f: (213)977-8601
www.filmla.com

Summary Information — Location

Location 1 of 3

Permit Number F00162174-A
Production Company VENTURE VISUALS
Insured Company VENTURE VISUALS
Production Title ACTION CONTENT

Location Manager Derek Tramont
Primary Phone Mobile - 516-659-6296
Secondary Phone

Location Address 375 N La Cienega Blvd, Los Angeles, CA, 90048

Location Type Apartment Building

Film Dates 2/19/2020 - 2/19/2020 07:00 - 15:00 1 day

Open or Closed to the Public Closed

Generic Conditions **THE CONSUMPTION OF ALCOHOLIC BEVERAGES AND THE USE OF DRUGS, INCLUDING MARIJUANA, ON LOCATION BY ANY CAST, CREW, OR INVITED GUESTS IS STRICTLY PROHIBITED.**
*Certain service and personnel fees required by jurisdictional agencies are not collected by FilmL.A. Any such fees must be paid directly to the appropriate agency, and a separate invoice will be provided to the permittee.
*LA CITY AND/OR LA COUNTY FIRE CHECKLIST ATTACHED TO FINAL PERMIT. THE PERMITTEE IS RESPONSIBLE FOR COMPLETING CHECKLIST PRIOR TO FILMING ACTIVITY AT THIS LOCATION. NON COMPLIANCE MAY RESULT IN ASSIGNMENT OF A FIRE OFFICER.
CROSSOVERS/CABLING ACROSS STREET I: Not allowed on street without prior approval.
Equipment staging and vehicles may park on one side of the street only.
Must Maintain 5' Clearance on Sidewalks/Walkways
Must maintain local/emergency access
No cast or crew parking on area streets
No interference with merchant activity.
No interference with vehicular or pedestrian traffic
No stopping or setting up in front of merchants or residents without prior approval

Equipment on Location

Type	Quantity
Cast/Crew vehicles	30
Cube Trucks	3
Picture vehicles	2

Personnel on Location

Type	Quantity
Cast	5
Crew	25
Spot Check	1

Filming Activities Camera in car; Drive ups & away; Equipment on property; Equipment on sidewalk only.; Exterior Dialogue; Exterior establishing shots; Exterior models against scenery;

Jurisdiction **Political:** Los Angeles City - Council District 05 **Police:** Los Angeles Police Department **Fire:** Los Angeles City

Thomas Guide **Page:** 592 **Grid:** J7

Approvals LOS ANGELES CITY POLICE DEPARTMENT Gabriel Aleman

Coordinator Note LA City Fire - Church Parking Fire Walk Through - Spot Check Approved per Inspector Owens

Coordinator Note Rider A created to release remaining locations.

Parking
Base Camp Location Type : Other Location — 333 S San Vicente Blvd, Los Angeles, CA, 90048
Crew Parking Location Type : Other Location — 333 S San Vicente Blvd, Los Angeles, CA, 90048

Posting "No Parking" signs W/S N LA CIENEGA BLVD, WESTMOUNT DR - NORTH 300'

Approximate Footage 0 - 300 **Log Number** 272156

Date(s) 2/19/2020 to 2/19/2020 **Time(s)** 07:00 to 17:00

NOT A PERMIT

FilmL.A., Inc.
6255 W Sunset Blvd, 12th Floor
Hollywood, CA 90028
t: (213)977-8600 - f: (213)977-8601
www.filmla.com

Summary Information — Location

Permit Number F00162174-A
Production Company VENTURE VISUALS
Insured Company VENTURE VISUALS
Production Title ACTION CONTENT

Location Manager Derek Tramont
Primary Phone Mobile - 516-659-6296
Secondary Phone

Location Address Laurel Canyon Blvd, Sherman Way - Valerio St, Los Angeles, CA, 91605

Location Type Street

Film Dates 2/19/2020 - 2/19/2020 11:00 - 20:00 1 day

Open or Closed to the Public Open

Generic Conditions **THE CONSUMPTION OF ALCOHOLIC BEVERAGES AND THE USE OF DRUGS, INCLUDING MARIJUANA, ON LOCATION BY ANY CAST, CREW, OR INVITED GUESTS IS STRICTLY PROHIBITED.**
*Certain service and personnel fees required by jurisdictional agencies are not collected by FilmL.A. Any such fees must be paid directly to the appropriate agency, and a separate invoice will be provided to the permittee.
All travel lanes and bike lanes shall be closed per the WATCH manual.
Community Survey Obtained
CROSSOVERS/CABLING ACROSS STREET I: Not allowed on street without prior approval.
Equipment staging and vehicles may park on one side of the street only.
Must Maintain 5' Clearance on Sidewalks/Walkways
Must maintain local/emergency access
No cast or crew parking on area streets
No interference with merchant activity.
No stopping or setting up in front of merchants or residents without prior approval
Notify LAPD North Hollywood Division (818) 623-4016 and comm. (213) 978-6552 1/2 hour prior to any gunfire, brandishing weapons, special effects or simulated emergency or criminal activity.
Number of uniformed officers listed on the permit is a minimum requirement. Permittee remains responsible for deploying a sufficient number of uniformed officers to provide traffic and crowd control to ensure the safety of the film crew and the public.
Traffic control must be done in accordance w/MUTCD
Traffic Officers Required
Uniformed officers shall have a copy of the film permit in their possession and are required to confirm that all traffic control signage devices are in place.

Please see attached documents Laurel Canyon Blvd btwn 7314 Laurel Cyn Blvd 700' south ES curb+1 - Venture Visuals (Rev 1) (002).pdf
Laurel Canyon Blvd btwn 7314 Laurel Cyn Blvd & 700' south ES curb - Venture Visuals.pdf

Equipment on Location

Type	Quantity
Cast/Crew vehicles	30
Cube Trucks	3
Picture vehicles	2

Personnel on Location

Type	Quantity
Cast	5
Crew	30
Off-Duty/Retired LAPD Officer(s)	2

Filming Activities Camera in car; Car-to-Car; Drive by; Drive ups & away; Driving shots; Equipment on sidewalk, in curb lane & across street; Exterior Dialogue; Exterior establishing shots; Exterior models against scenery; Intermittent pedestrian control; Intermittent traffic control - 2 minutes standard; Police SUV Picture car pulls over talent car;

Jurisdiction **Political:** Los Angeles City - Council District 02 **Police:** Los Angeles Police **Fire:** Los Angeles City Department

Approvals

FILML.A. CLOSURES	Michael Gonzalez
LOS ANGELES CITY DEPARTMENT OF PUBLIC WORKS	LaMeisha Candler
LOS ANGELES CITY POLICE DEPARTMENT	Gabriel Aleman

NOT A PERMIT

FilmL.A., Inc.
6255 W Sunset Blvd, 12th Floor
Hollywood, CA 90028
t: (213)977-8600 - f: (213)977-8601
www.filmla.com

Summary Information — Location

Permit Number F00162174-A
Production Company VENTURE VISUALS
Insured Company VENTURE VISUALS
Production Title ACTION CONTENT

Location Manager Derek Tramont
Primary Phone Mobile - 516-659-6296
Secondary Phone

Coordinator Note Rider A created to release remaining locations.

Parking
Base Camp 333 S San Vicente Blvd, Los Angeles, CA, 90048
Location Type : Other Location
Crew Parking 333 S San Vicente Blvd, Los Angeles, CA, 90048
Location Type : Other Location

Posting "No Parking" signs E/S LAUREL CANYON BLVD , 7314 LAUREL CANYON BLVD - SOUTH 700' (OVERPASS)

Approximate Footage 601 - 900 **Log Number** 272164

Date(s) 2/19/2020 to 2/19/2020 **Time(s)** 11:00 to 22:00

Lane / Full Closure E/S CURB PLUS ADJACENT LANE OF LAUREL CANYON BLVD , 7314 LAUREL CANYON BLVD - SOUTH 700' (OVERPASS)
Approximate Footage 601 - 900

Date(s) 2/19/2020 to 2/19/2020 **Time(s)** 11:00 to 15:00

Lane / Full Closure E/S CURBLANE OF LAUREL CANYON BLVD , 7314 LAUREL CANYON BLVD - SOUTH 700' (OVERPASS)
Approximate Footage 0 - 300

Date(s) 2/19/2020 to 2/19/2020 **Time(s)** 15:00 to 20:00

NOT A PERMIT

FilmL.A., Inc.
6255 W Sunset Blvd, 12th Floor
Hollywood, CA 90028
t: (213)977-8600 - f: (213)977-8601
www.filmla.com

Summary Information — Location

Location 3 of 3

Permit Number F00162174-A
Production Company VENTURE VISUALS
Insured Company VENTURE VISUALS
Production Title ACTION CONTENT

Location Manager Derek Tramont
Primary Phone Mobile - 516-659-6296
Secondary Phone

Location Address Strathern St, Vineland Ave, Victory Blvd, Coldwater Canyon Ave inclusive (excludes Freeways, Highways, City Property, and Special Condition Areas), Los Angeles, CA, 91605

Location Type Grid

Film Dates 2/19/2020 - 2/19/2020 07:00 - 22:00 1 day

Open or Closed to the Public Open

Generic Conditions **THE CONSUMPTION OF ALCOHOLIC BEVERAGES AND THE USE OF DRUGS, INCLUDING MARIJUANA, ON LOCATION BY ANY CAST, CREW, OR INVITED GUESTS IS STRICTLY PROHIBITED.**
*Certain service and personnel fees required by jurisdictional agencies are not collected by FilmL.A. Any such fees must be paid directly to the appropriate agency, and a separate invoice will be provided to the permittee.
All Vehicles must be parked legally.
GRID: Companies may briefly set-up on a sidewalk to film a vehicle in motion. However, no stopping and setting up without the prior approval of all affected business/residence owners.
GRID: Filming activity may not exceed a two hour time frame in any location.
GRID: It is the responsibility of the permittee to be aware of Special Condition areas, which are excluded from this grid location. A complete list of Special Condition areas can be found at www.Filmla.com
GRID: Max of 5 equipment vehicles allowed, must be smaller than a 3 ton cube truck or a stake bed.
GRID: May not interfere with filming activities of production companies in possession of location-specific permits, previously scheduled special events, or existing construction projects.
GRID: Re-setting/ Adjustment of equipment while using Process trailers, Tow Dolly, Insert cars, Camera cars, Russian arm and the like, is required to be done on a basecamp lot.
May not interfere with filming activities of production companies in possession of location-specific permits, previously scheduled special events, or existing construction projects.
Must Maintain 5' Clearance on Sidewalks/Walkways
Must maintain local/emergency access
No cast or crew parking on area streets
No interference with merchant activity.
No interference with vehicular or pedestrian traffic
No stopping and setting up in residential areas before 7am or after 10pm without prior approval
No stopping or setting up in front of merchants or residents without prior approval

Equipment on Location

Type	Quantity
Camera cars	1
Picture vehicles	2
Vans	2

Personnel on Location

Type	Quantity
Cast	5
Crew	10

Filming Activities Camera in car; Car-to-Car; Drive by; Drive ups & away; Driving shots with the flow of traffic; Equipment on sidewalk only.; Exterior Dialogue; Exterior establishing shots; Exterior models against scenery;

Jurisdiction **Political:** Los Angeles City - Council District 02 **Police:** Los Angeles Police Department **Fire:** Los Angeles City

Approvals LOS ANGELES CITY POLICE DEPARTMENT Gabriel Aleman

Coordinator Note Rider A created to release remaining locations.

Parking

Base Camp
Location Type : Filming Location

Crew Parking
Location Type : Filming Location

NOT A PERMIT

Permit #F001621744-A

ROAD WORK AHEAD	RIGHT LANE CLOSED AHEAD		LANE CLOSED		BIKE LANE CLOSED AHEAD	SHARE THE ROAD	BIKE LANE CLOSED
W20-1	W20-5(R)	W1-6(L)	C30(CA)	W4-2(RT)	W20-5(BIKE)	W11-1/W16-1	SC11(MOD)

SYMBOL LEGEND

- = 28" TRAFFIC CONE / 36" DELINEATOR
- = TYPE I BARRICADE W/ SIGN
- = FLASHING ARROW BOARD
- = HIGH LEVEL WARNING DEVICE
- = SIGNALIZED INTERSECTION
- = EXISTING DRIVEWAY
- = DIRECTION OF TRAFFIC

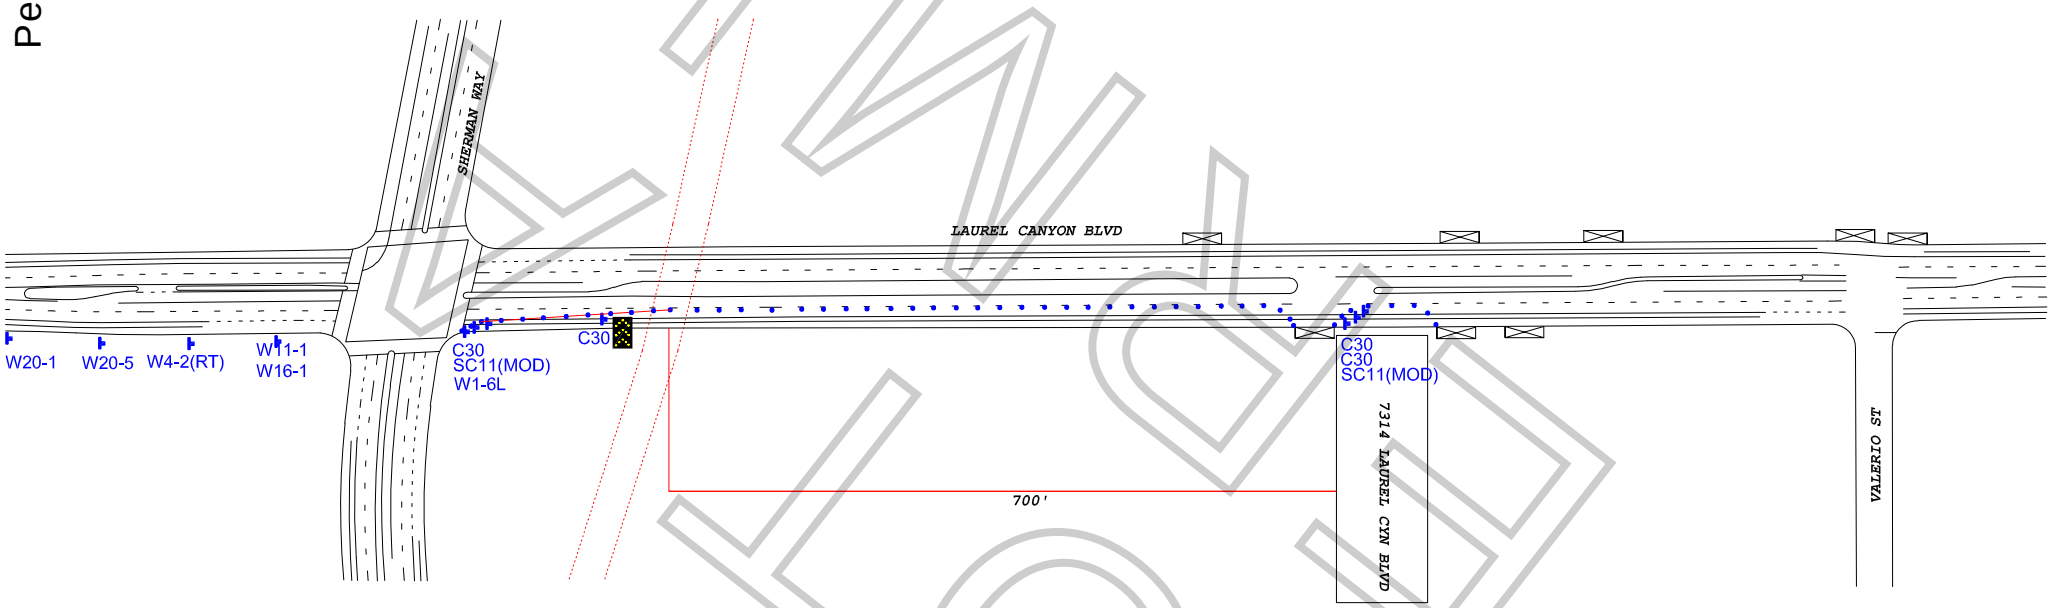

WORK ZONE TRAFFIC CONTROL PLAN GENERAL NOTES

1. ALL SIGNING, STRIPING, AND TRAFFIC CONTROL DEVICES SHALL SHALL BE IN ACCORDANCE WITH THE LASTEST EDITIONS OF THE CALIFORNIA MANUAL ON UNIFORM TRAFFIC CONTROL DEVICES (CAMUTCD), W.A.T.C.H. MANUAL, CALTRANS STANDARDS PLANS, CALTRANS STANDARD SPECIFICATIONS, AND/OR AS DIRECTED BY THE PERMIT ENGINEER.
2. THERE WILL BE NO INTERFERENCE WITH TRAFFIC SIGNALS OR CROSSWALKS.
3. CONES WILL BE 28" MINIMUM HEIGHT AND HAVE REFLECTORIZED SLEEVES FOR NIGHT WORK.
4. POLICE WILL DIRECT TRAFFIC IF NECESSARY.

ALL TRAFFIC CONTROL WILL BE INSTALLED TO MEET OR EXCEED THE MOST CURRENT CAMUTCD AND WATCH MINIMUM REQUIREMENTS

DATE & TIME:
2-19-2020
FROM 11:00 HOURS TO 15:00 HOURS.

TCP FOR:
VENTURE VISUALS:
"UNCONSCIOUS BIAS"

LOCATION:
E/S CURB & ADJACENT LANE - LAUREL CANYON BLVD
FROM 7314 LAUREL CYN BLVD TO 700' SOUTH
NORTH HOLLYWOOD, CALIFORNIA

TCP PREPARED BY:
JCL TRAFFIC SERVICES
500 S. GREENWOOD AVE
MONTEBELLO, CA 90640
Ph: (213) 622-9775
C31-CA Lic # 805357

CONTACT(S):
CONRAD ELROD
OFFICE# 213-763-9000
DEREK TRAMONT
PH# 516-659-6296

DATE	REVSIONS
2-18-20	TIME CHANGE ES MAIN ONLY

DRAFTER: M. MENJIVAR
SCALE: N.T.S.
FILM LA: CJ LEAVENS
SHEET: 1 OF 1

FINAL COPY

Permit #F001621744-A

ROAD WORK AHEAD	RIGHT LANE CLOSED AHEAD		LANE CLOSED		BIKE LANE CLOSED AHEAD	SHARE THE ROAD	BIKE LANE CLOSED
W20-1	W20-5(R)	W1-6(L)	C30(CA)	W4-2(RT)	W20-5(BIKE)	W11-1/W16-1	SC11(MOD)

SYMBOL LEGEND

- = 28" TRAFFIC CONE / 36" DELINEATOR
- = TYPE I BARRICADE W/ SIGN
- = FLASHING ARROW BOARD
- = HIGH LEVEL WARNING DEVICE
- = SIGNALIZED INTERSECTION
- = EXISTING DRIVEWAY
- = DIRECTION OF TRAFFIC

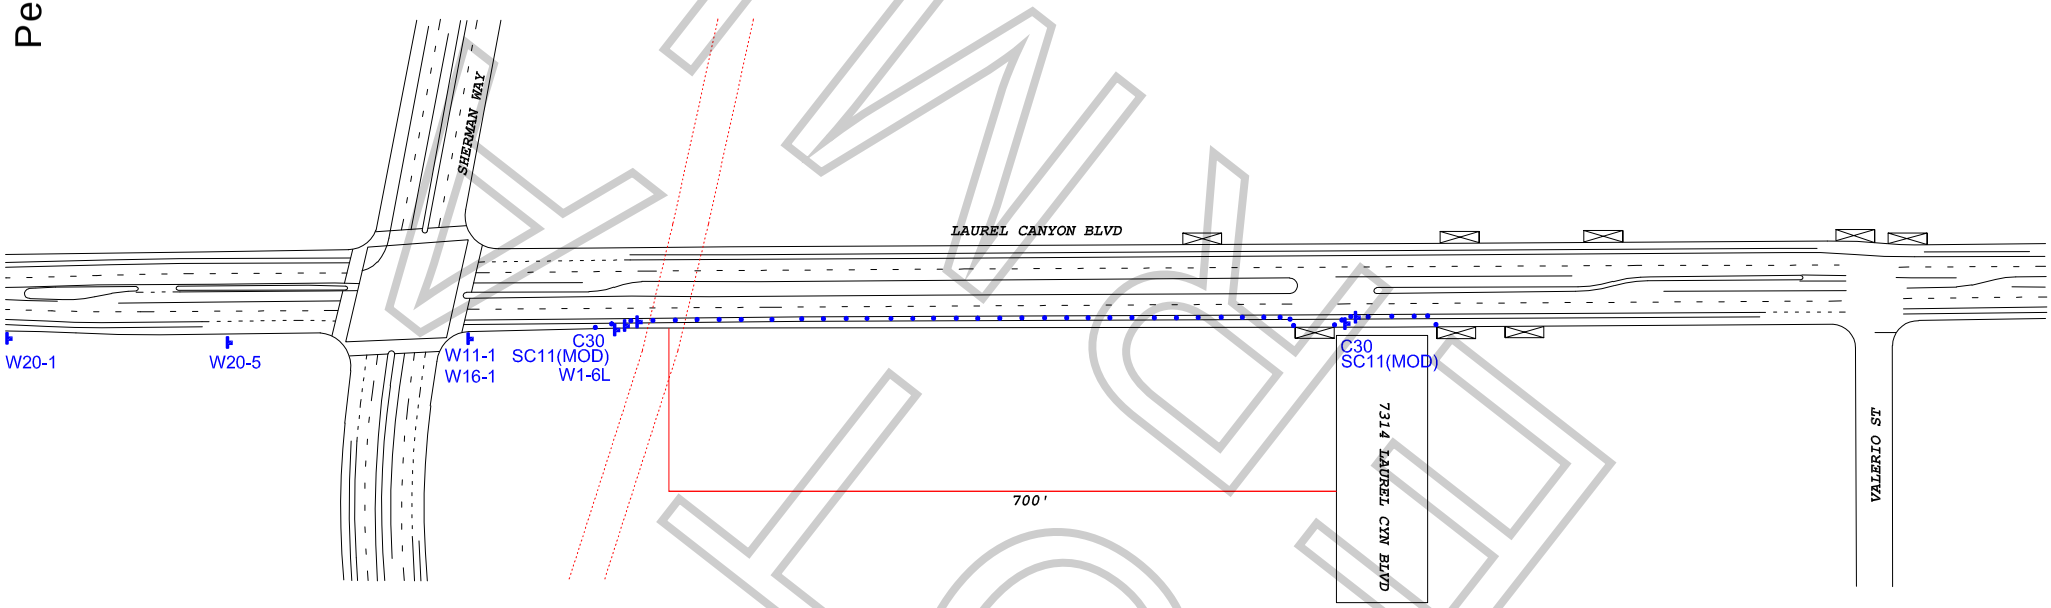

FINAL COPY

WORK ZONE TRAFFIC CONTROL PLAN GENERAL NOTES

1. ALL SIGNING, STRIPING, AND TRAFFIC CONTROL DEVICES SHALL SHALL BE IN ACCORDANCE WITH THE LASTEST EDITIONS OF THE CALIFORNIA MANUAL ON UNIFORM TRAFFIC CONTROL DEVICES (CAMUTCD), W.A.T.C.H. MANUAL, CALTRANS STANDARDS PLANS, CALTRANS STANDARD SPECIFICATIONS, AND/OR AS DIRECTED BY THE PERMIT ENGINEER.
2. THERE WILL BE NO INTERFERENCE WITH TRAFFIC SIGNALS OR CROSSWALKS.
3. CONES WILL BE 28" MINIMUM HEIGHT AND HAVE REFLECTORIZED SLEEVES FOR NIGHT WORK.
4. POLICE WILL DIRECT TRAFFIC IF NECESSARY.

ALL TRAFFIC CONTROL WILL BE INSTALLED TO MEET OR EXCEED THE MOST CURRENT CAMUTCD AND WATCH MINIMUM REQUIREMENTS

DATE & TIME:
2-19-2020
FROM 15:00 HOURS TO 20:00 HOURS.

TCP FOR:
VENTURE VISUALS:
"UNCONSCIOUS BIAS"

LOCATION:
E/S CURB LANE - LAUREL CANYON BLVD
FROM 7314 LAUREL CYN BLVD TO 700' SOUTH
NORTH HOLLYWOOD, CALIFORNIA

TCP PREPARED BY:
JCL TRAFFIC SERVICES
500 S. GREENWOOD AVE
MONTEBELLO, CA 90640
Ph: (213) 622-9775
C31-CA Lic # 805357

CONTACT(S):
CONRAD ELROD
OFFICE# 213-763-9000
DEREK TRAMONT
PH# 516-659-6296

DATE	REVSIONS
2-18-20	TIME CHANGE ES MAIN ONLY

DRAFTER: M. MENJIVAR
SCALE: N.T.S.
FILM LA: CJ LEAVENS
SHEET: 1 OF 1